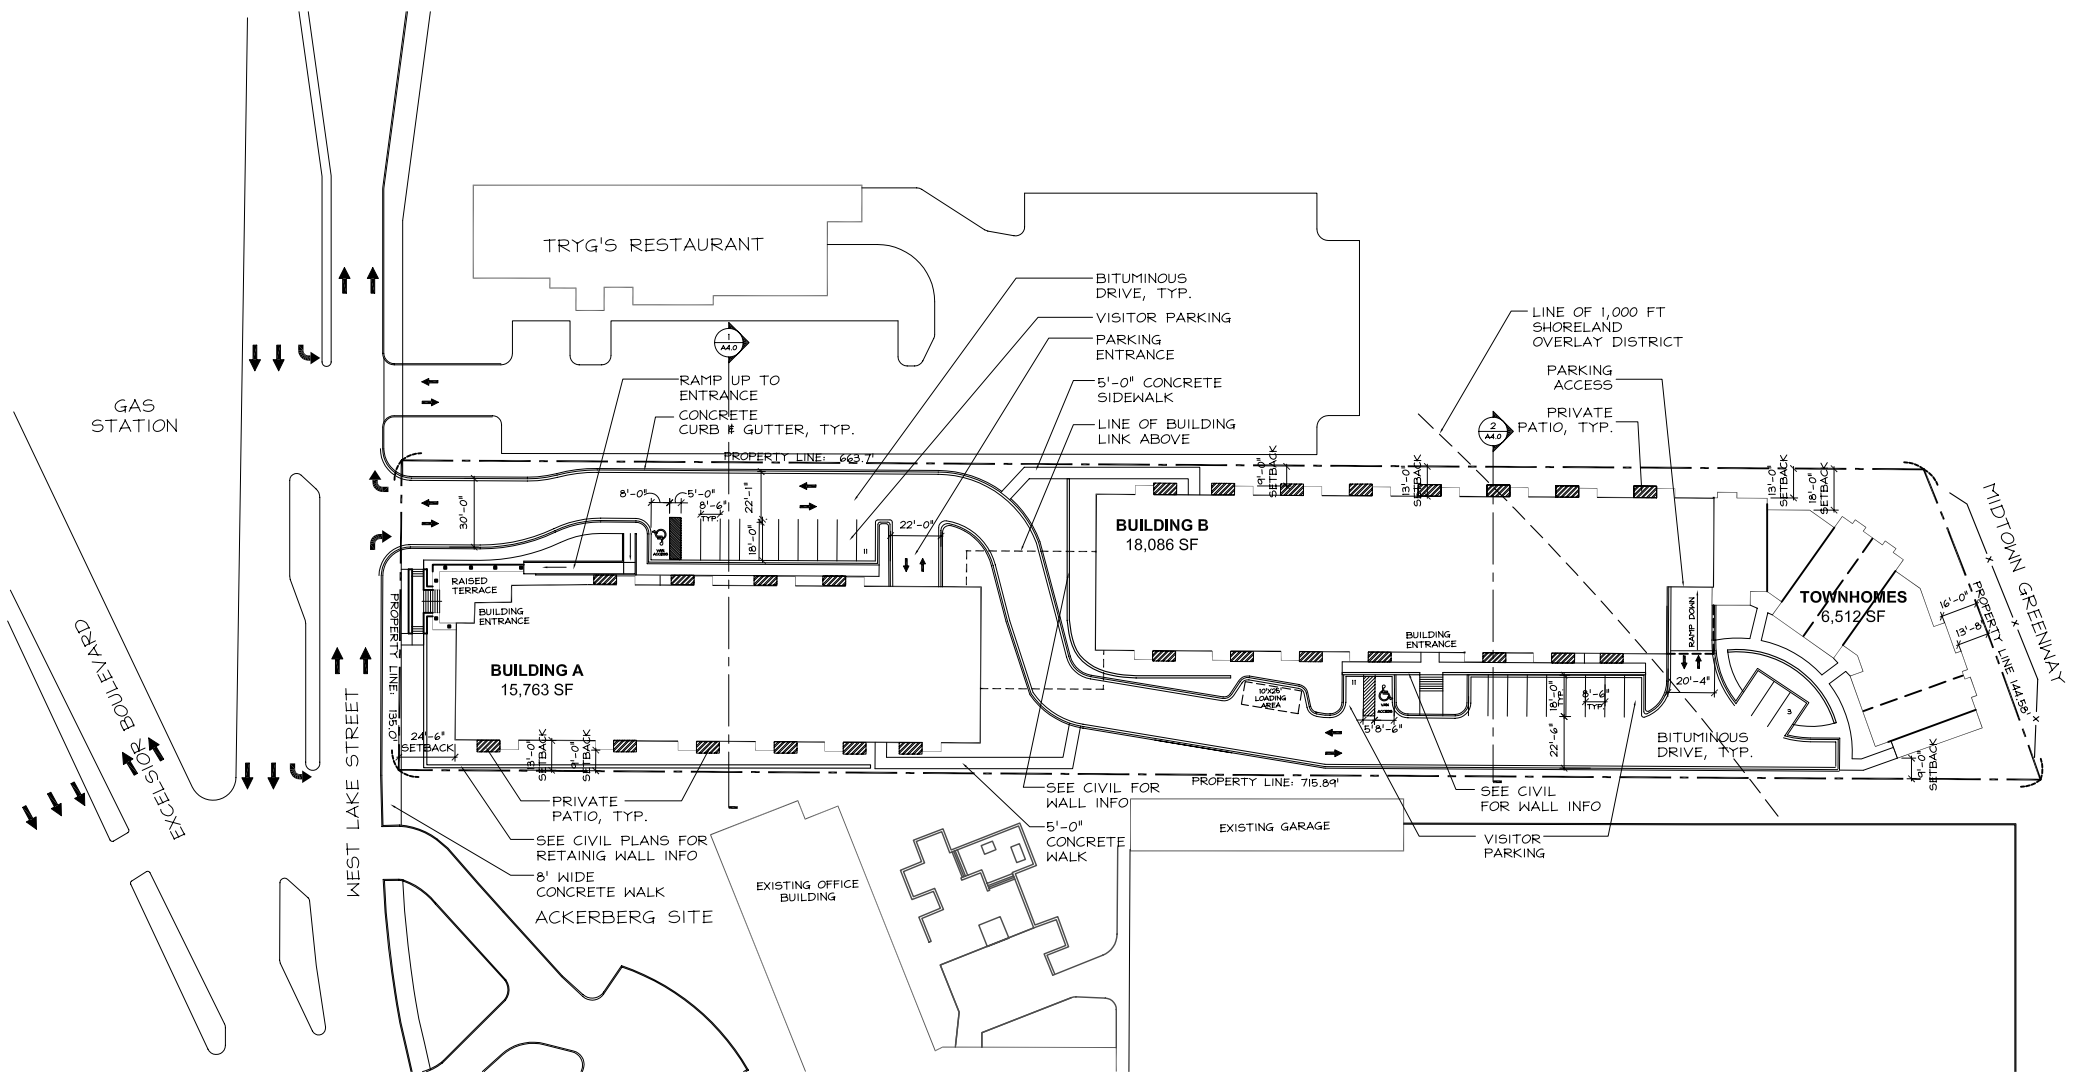

1 A0.1 SITE PLAN
SCALE: 1"=30'-0"

1635-01-ASP

BKV GROUP

Architecture
Interior Design
Engineering

Boarman Kroos Vogel Group Inc.

222 North Second Street
Minneapolis, MN 55401
Telephone: 612.339.3752
Facsimile: 612.339.6212
www.bkvgroup.com

CONSULTANTS

PROJECT TITLE

CALHOUN CONDOMINIUMS

MINNEAPOLIS, MN

SHEET TITLE

SITE PLAN

CERTIFICATION

I hereby certify that this plan, specification or report was prepared by me or under my supervision and that I am a duly Licensed Architect under the laws of the State of Minnesota.

PRELIMINARY NOT FOR CONSTRUCTION

Jack Boarman Date

11682
License Number

REVISIONS	No.	DATE

DATE	04-29-05
DRAWN BY	GMC
CHECKED BY	JWG
COMMISSION NO.	1622.02

SHEET NUMBER

A0.1

© 2005 BKV Group