1ST FLOOR:	4,137 S.F.
2ND FLOOR	1,544 S.F.
TOTAL A/C AREA:	5,681 S.F.

GENERAL NOTES:
1) DIMENSIONS ARE TO FACE OF STUD, OR EDGE OF SLAB.
2) WINDOW AND DOOR LOCATIONS ARE TO CENTER OF OPENING. REFER TO MANUFACTURERS' SPECIFICATIONS FOR ROUGH OPENING SIZES.
3) REFER TO SHEET A101 FOR ARCHITECTURAL SITE PLAN.
4) REFER TO LANDSCAPE ARCHITECT'S DRAWINGS FOR PLANTING, AND HARDSCAPE.
5) REFER TO STRUCTURAL DRAWINGS FOR FOUNDATION PLAN AND FRAMING DETAILS.
6) REFER TO SHEET A001 FOR ADDITIONAL GENERAL NOTES.
7) REFER TO SHEET A002 & A003 FOR ACCESSIBILITY REQUIREMENTS.
8) ALL PLUMBING STUB-OUTS TO BE TRIMMED AND CAPPED FLUSH WITH FOUNDATION SLAB.

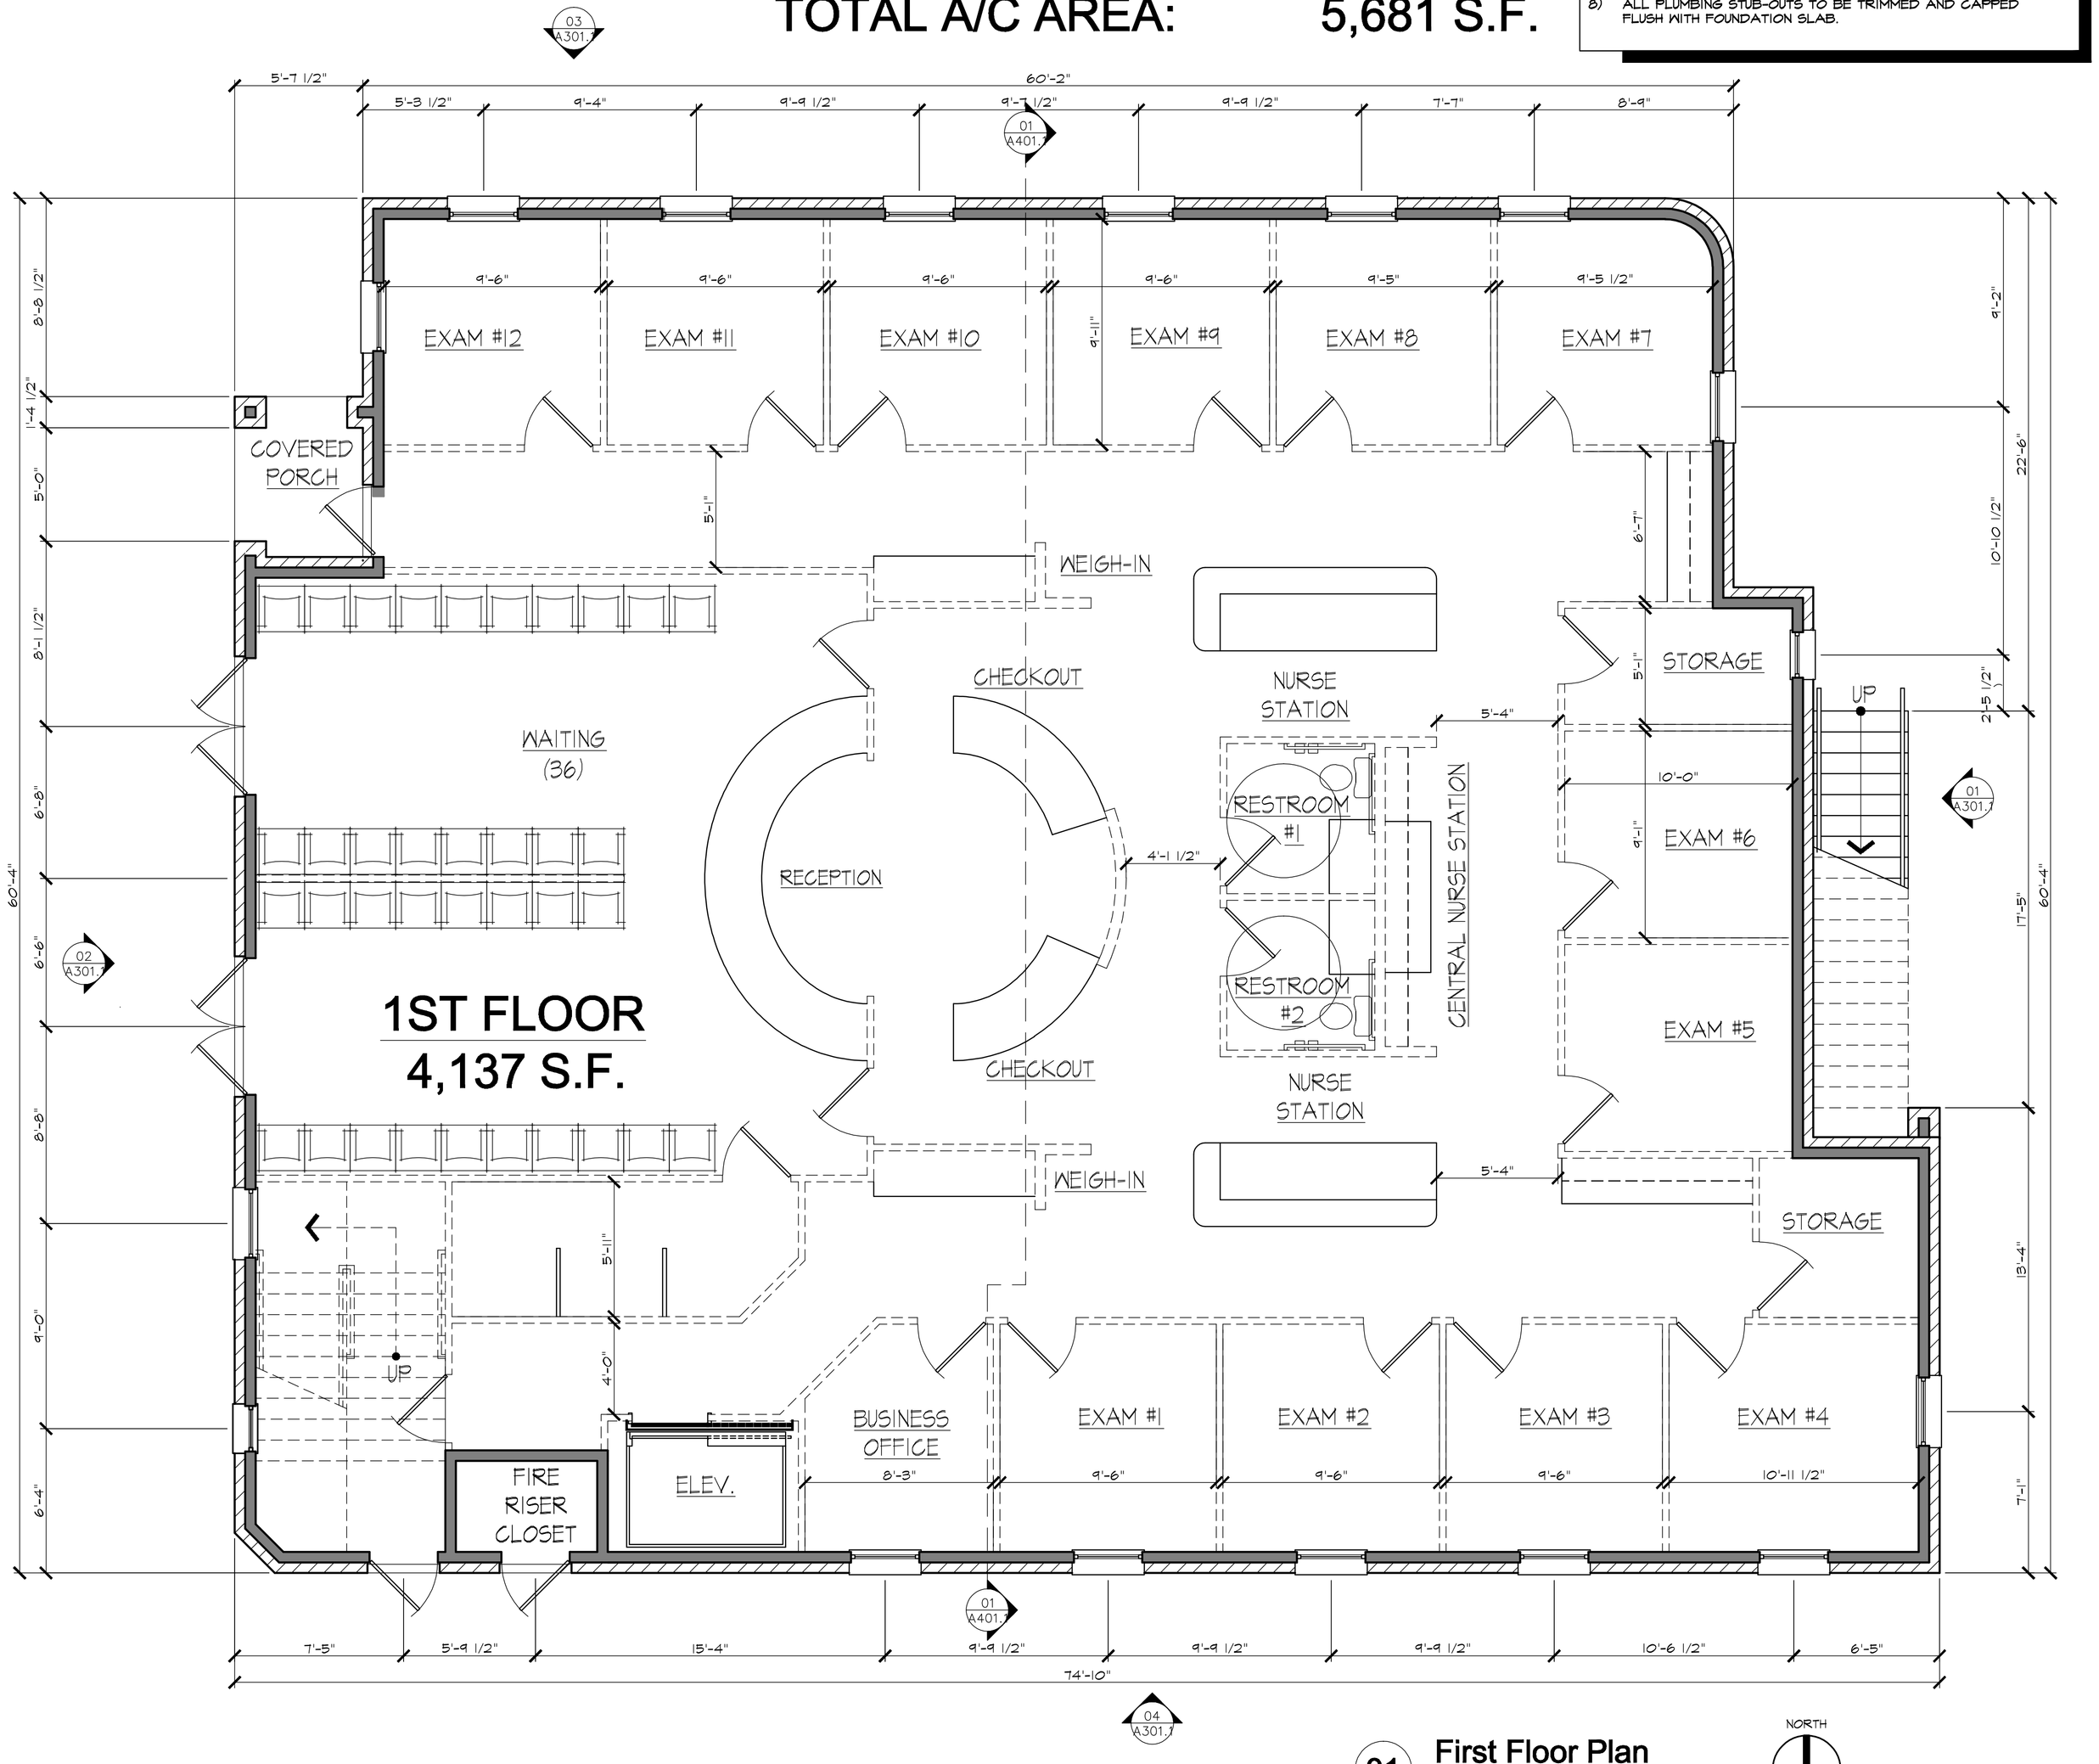

01 First Floor Plan
SCALE: 1/4" = 1'-0"

NORTH

NOT FOR REGULATORY APPROVAL OR CONSTRUCTION.

No. | Date | Revision Description

5385 Eldorado Parkway
Frisco, Texas 75034
Phone (972) 668-0020
Fax (972) 668-0207
kdingman@blackard.net

Blackard Group

17th Century Design, LLC
401 Adriatic Parkway
McKinney, Texas 75070
P. 972-540-0304 F. 972-540-0309
kdingman@blackard.net

Dr. Eley at Adriatica
McKinney, Texas

FIRST FLOOR PLAN

Project: Tara Kastel Drawn by: GKD
Date: Feb. 6, 2009 Checked by: GKD
Drawing Number:

A201.1

Copyright © 2009 by Blackard Group