C:\clients\LoewithNEW2006PLAN\floorplan2006.dwg Apr 25,2006 - 5:17pm

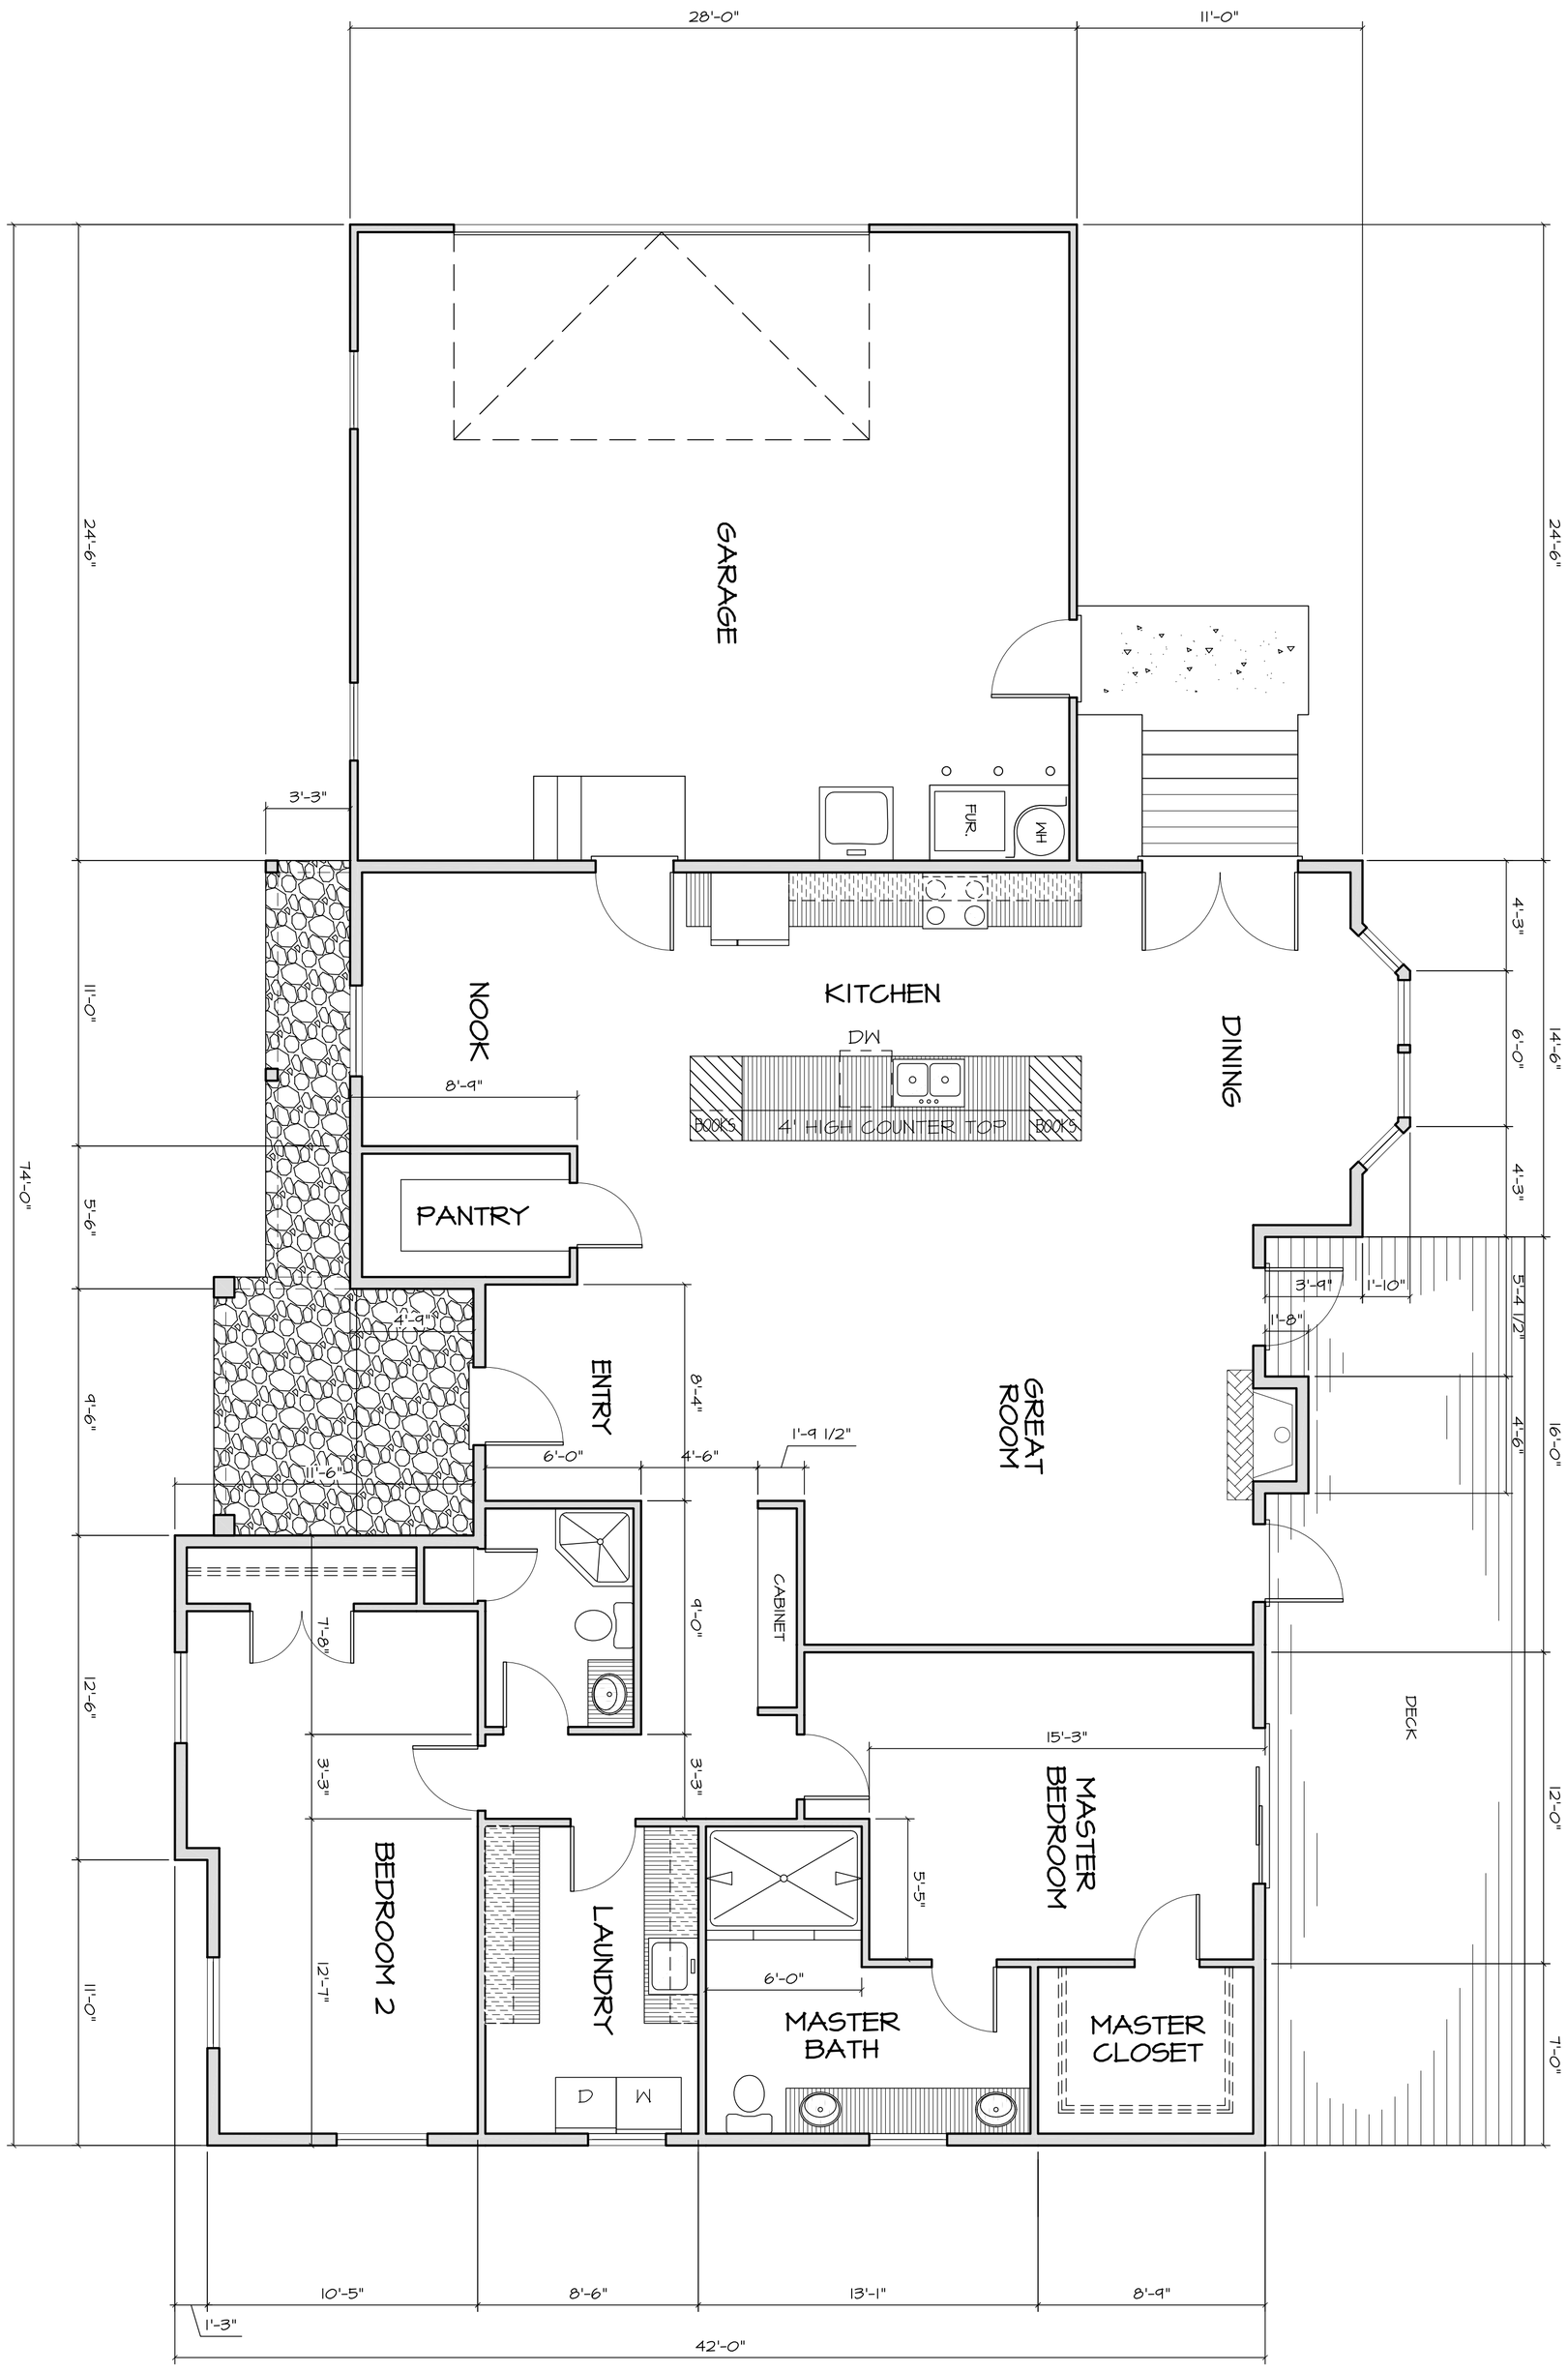

FLOOR PLAN

LIVING AREA = 1921 # FT.
GARAGE = 686 # FT.

SCALE: 1/4" = 1'-0"

NORTH

SHEET NO.	
OF SHEETS	
DWG. FILE	
SCALE	AS NOTED
DRAWN BY	K.J.B.
DATE	FEB. 2006
REVISIONS	

A NEW RESIDENCE WITH ATTACHED GARAGE FOR:

DAVID LOEWITH & IONA DERMAN

31161 THOMAS LANE
FORT BRAGG CA.

A.P. # 019-333-14

FLOOR PLAN

JOE BAINBRIDGE DRAFTING
249 NORTH MAIN ST.
FORT BRAGG, CA
95437
PH. (707) 964-4926