NOTE: all interior dimensions excluded in this 8 1/2" x 11" sample

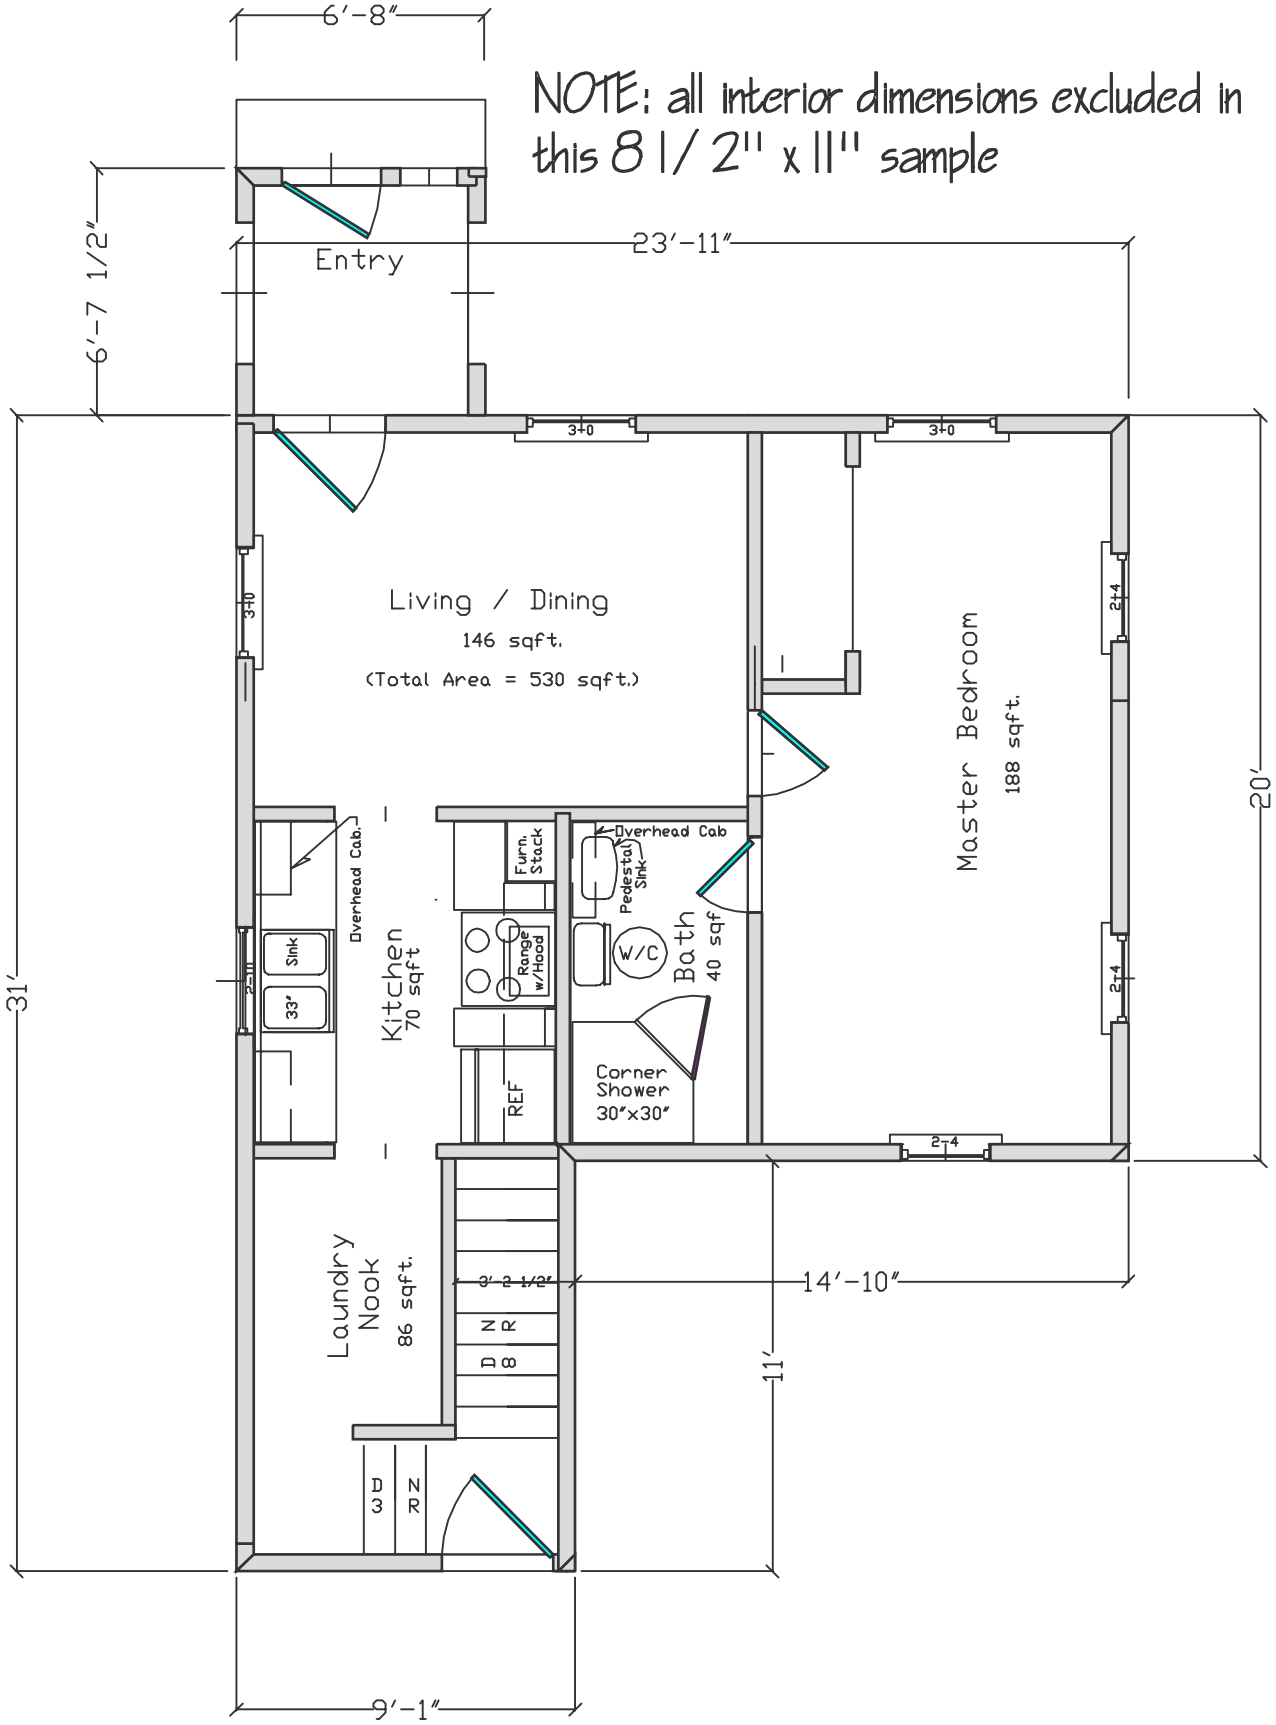

[client] Residence [street no] [city], [state] [zip]

Floor Plan -- 3/16" = 1' Scale

530 sq.ft. total living area

A1