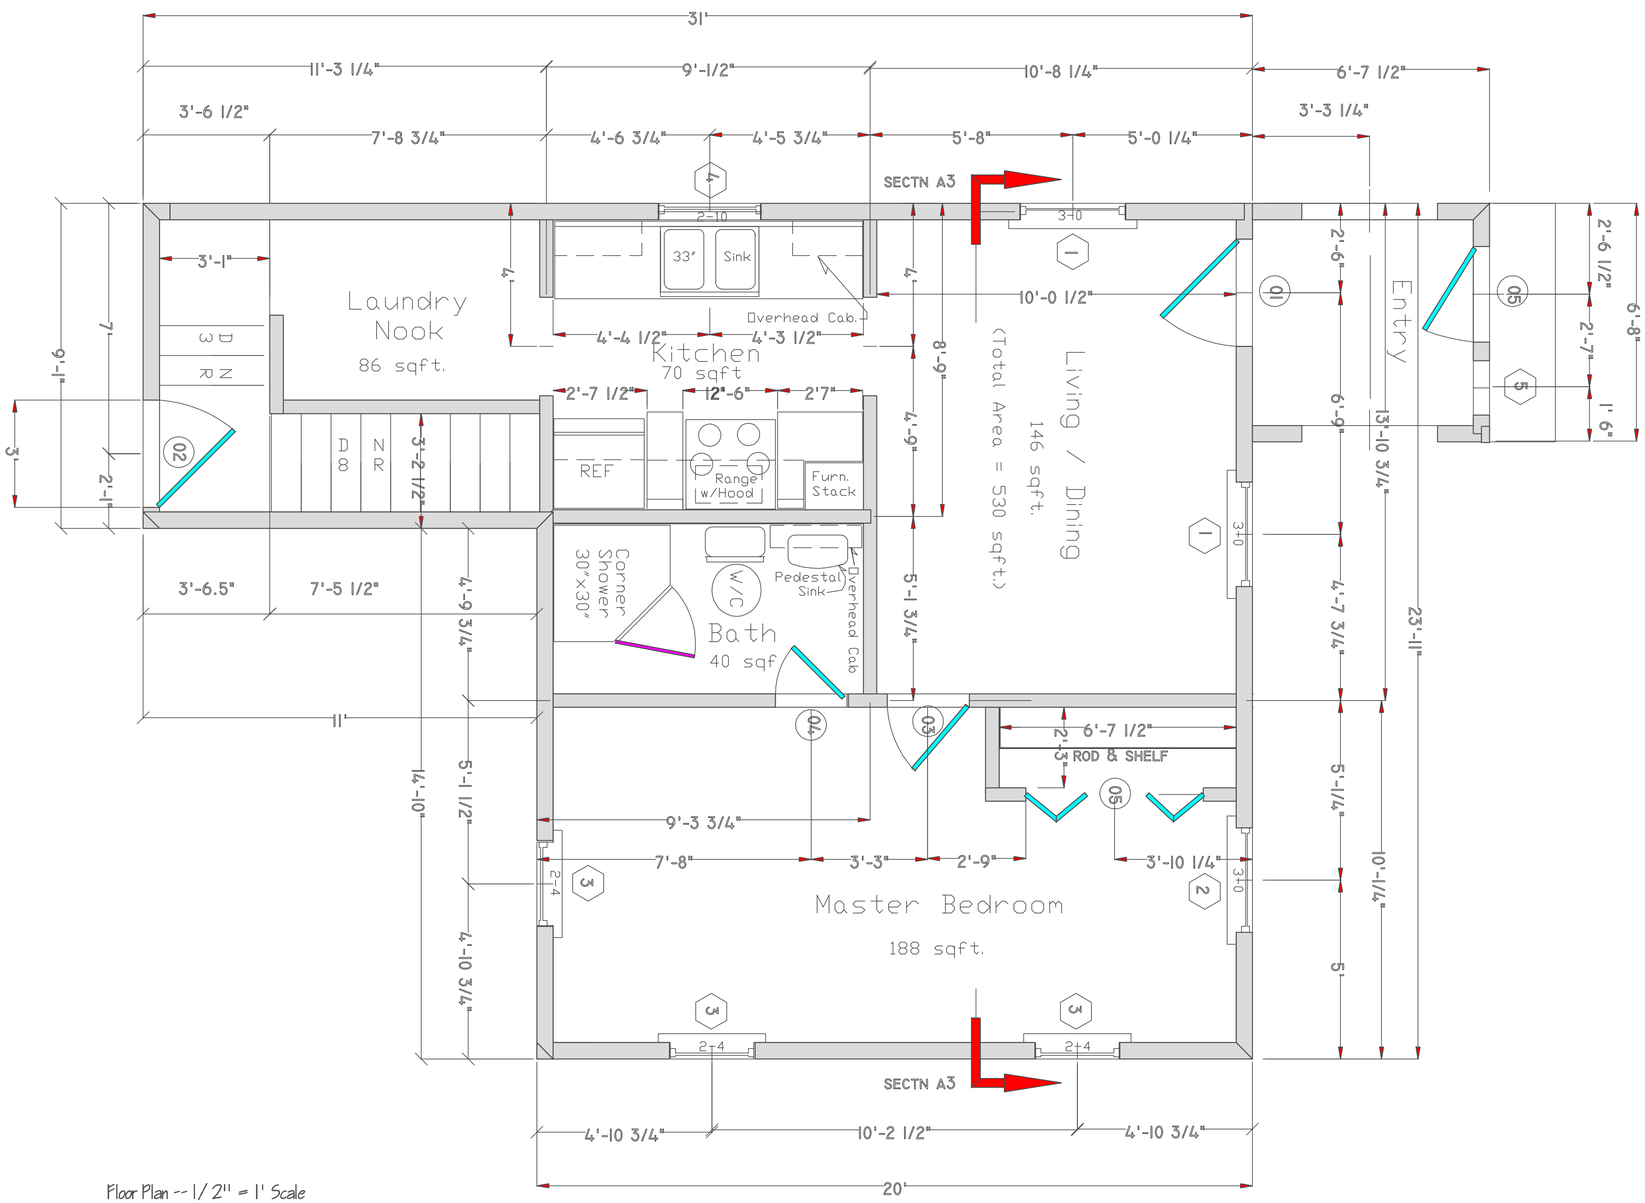

Floor Plan -- 1/ 2" = 1' Scale

Floor Plan - Sample

Denali Drafting

912 21st Fairbanks

SMP